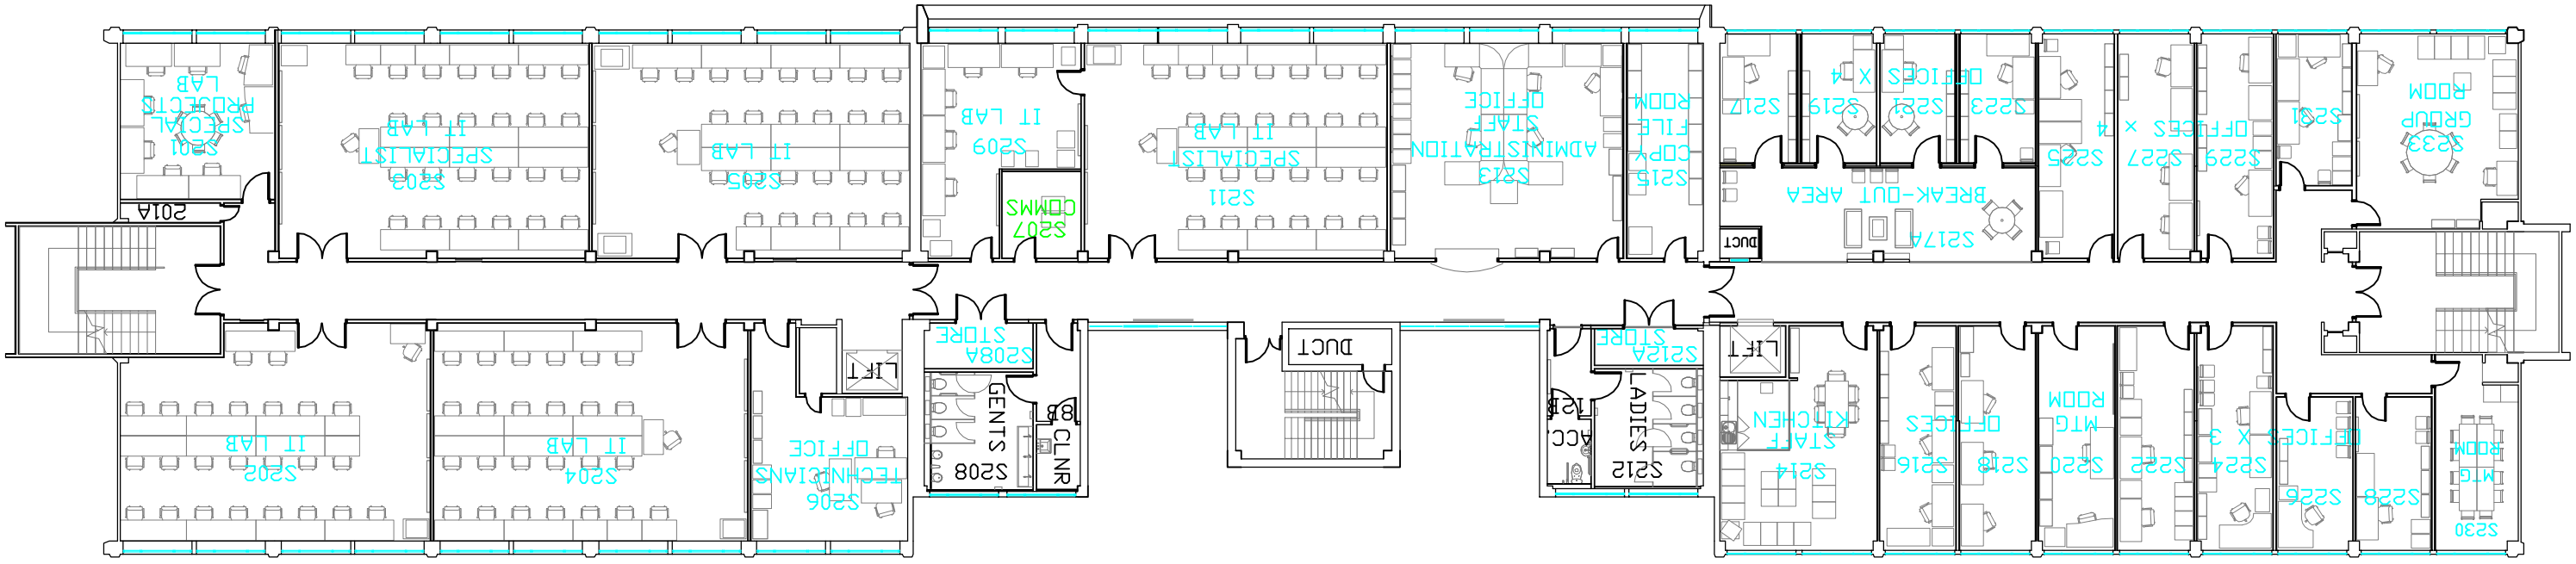

KEY
ESTATES

FACULTY OF COMPUTING,
ENGINEERING & SCIENCES
IS

Revision	Drawn	Date
10	VG	5 JULY 2013
Drwg #	MELLOR-SECOND-PRESENT	
Location	STOKE CAMPUS	
Dept	C.E.S. COMPUTING, IS, ESTATES	
Title	PRESENT SPACEPLAN MELLOR BUILDING SECOND	

ESTATES DEPARTMENT
FEDERATION HOUSE
STATION ROAD
STOKE-ON-TRENT
ST4 2DE

STAFFORDSHIRE UNIVERSITY